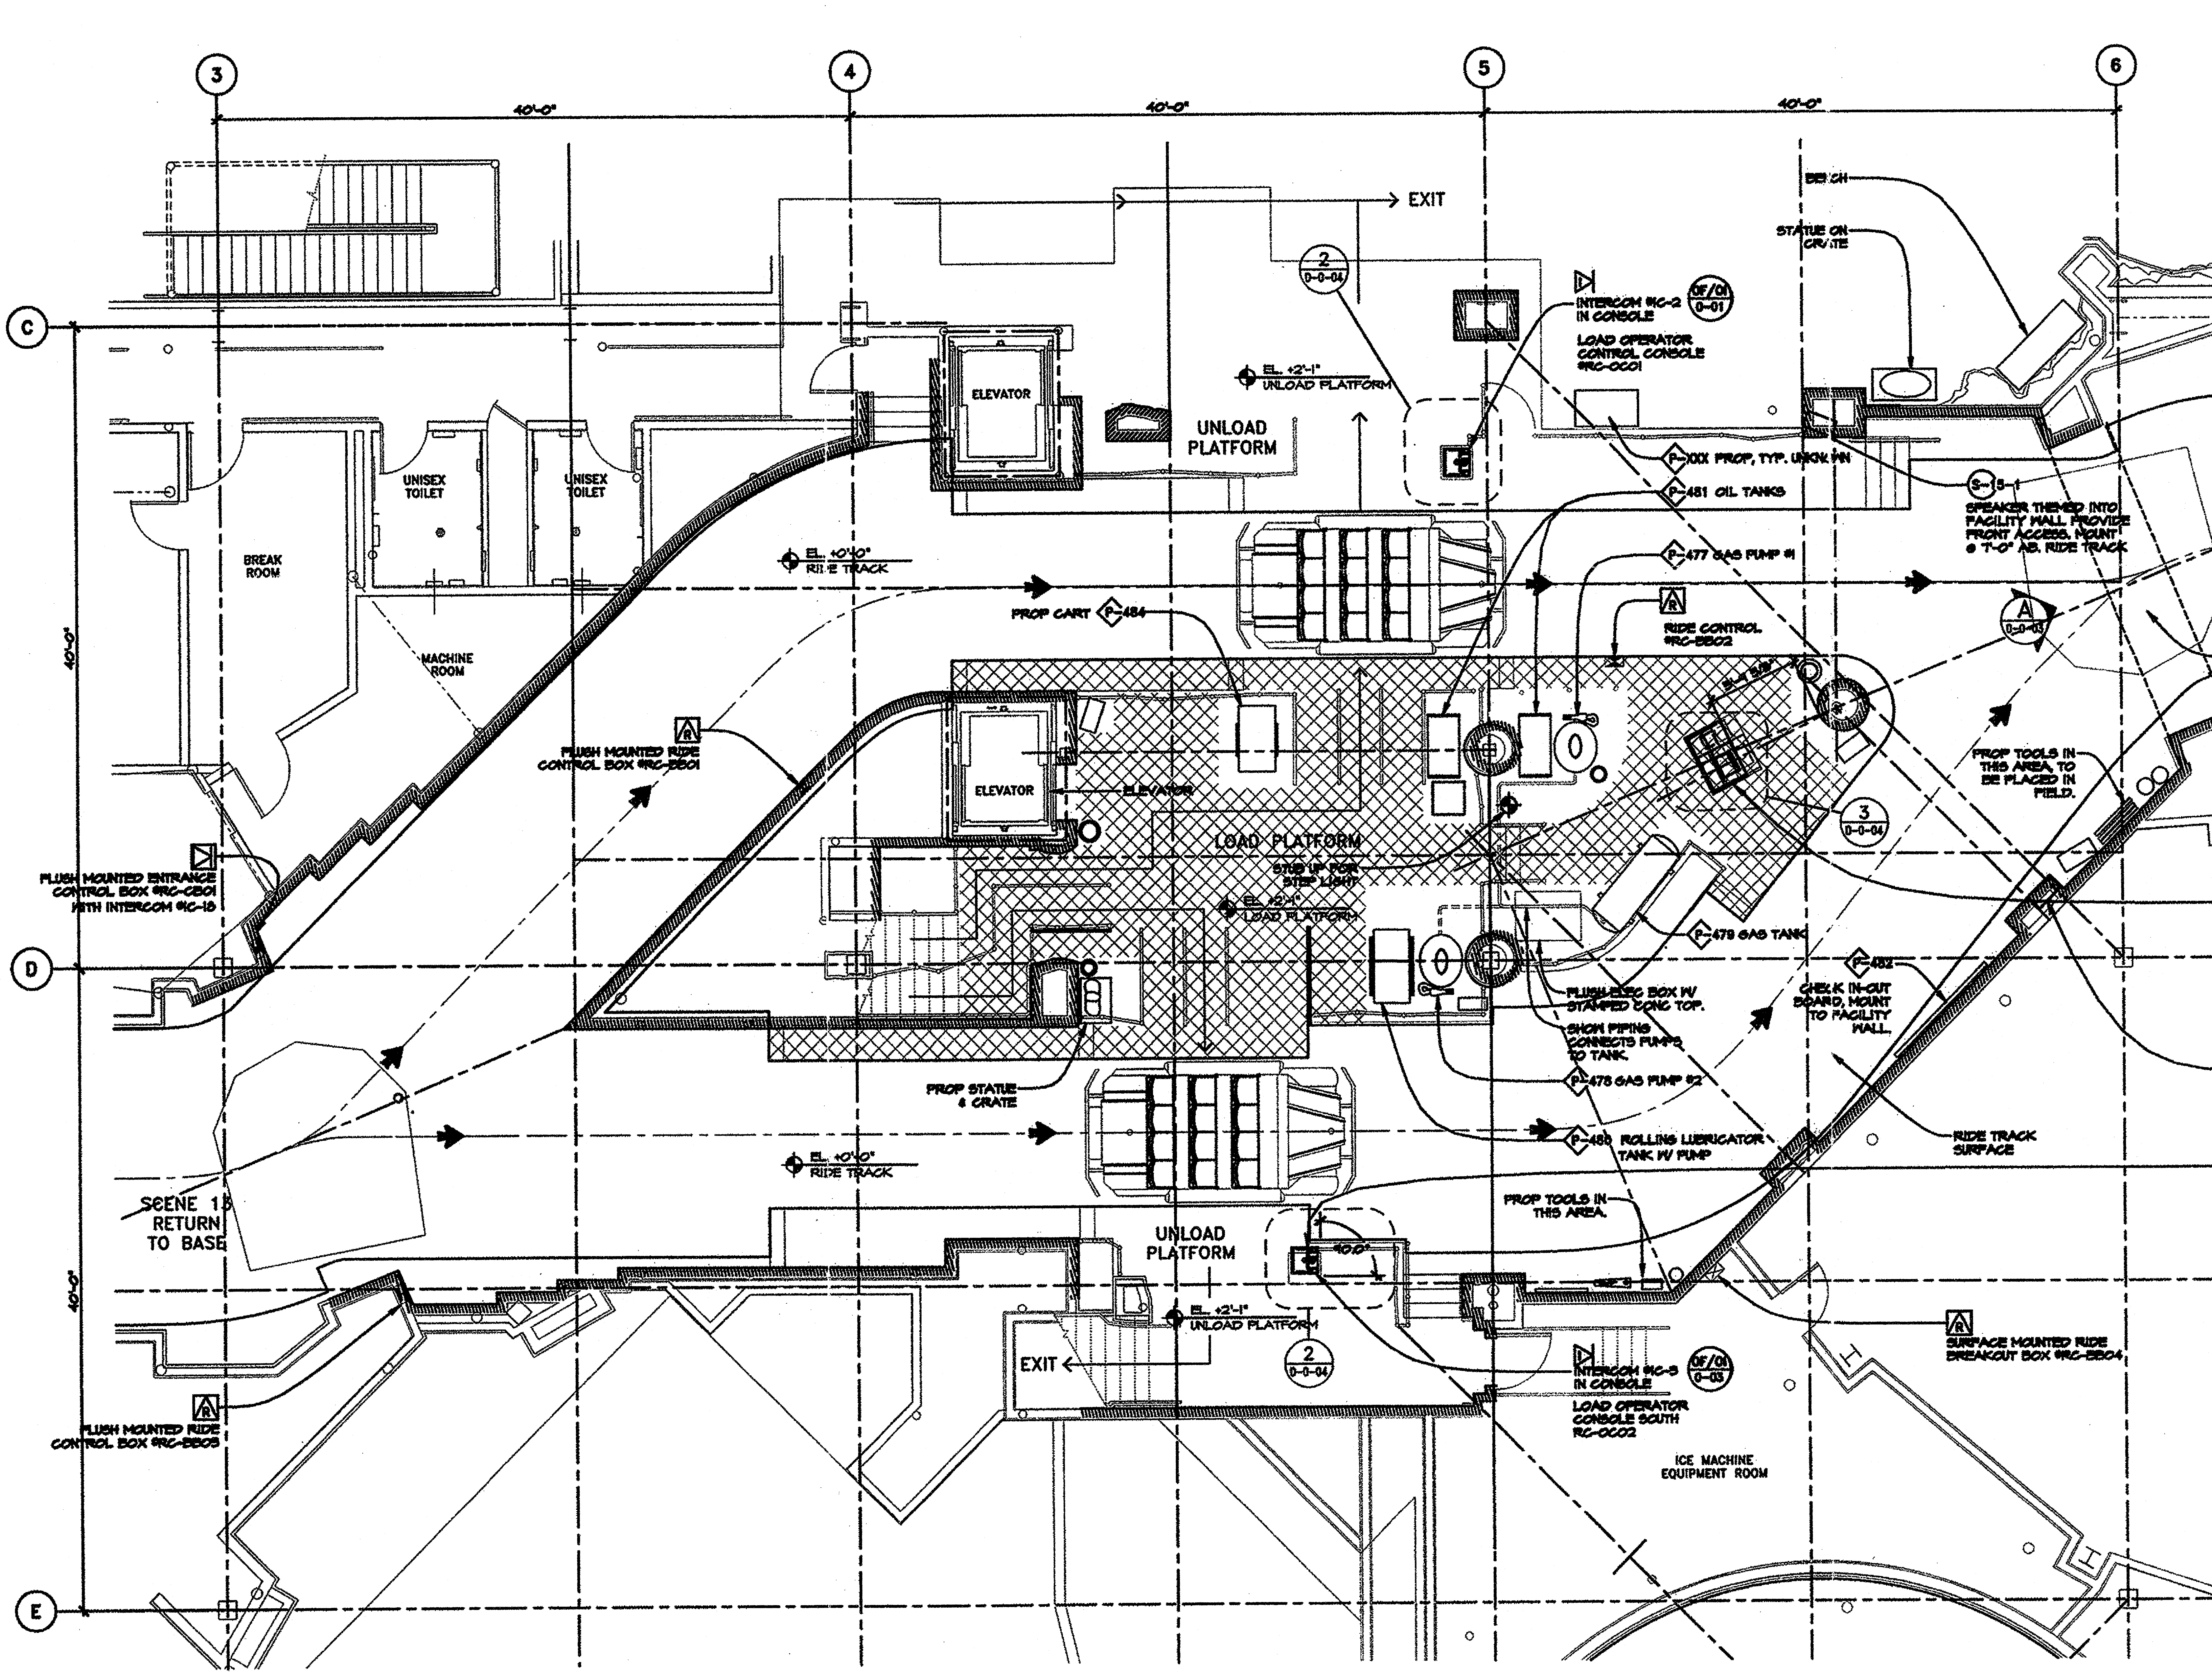


OPERATIONS REQUIREMENTS

SIGHTLINES BETWEEN OCC CONSOLES MUST BE KEPT CLEAR.

HATCHED AREA TO BE KEPT CLEAR OF OBSTRUCTIONS.

FLOOR PLAN: LOAD/UNLOAD — SCENE 0


SCALE: 1/4" = 1'-0" — D-101 D-0-01

NOTES:

- TRACK EDGES SHOWN TO INDICATE VEHICLE CLEARANCE REQUIREMENTS. REFER TO FACILITY AND RIDE DRAWINGS FRO TRACK INFORMATION AND DESIGN.

GENERAL NOTES:

- SHOW SET DRAWINGS SERVE AS A COORDINATION TOOL DESCRIBING THE FORM AND DESIGN OF THE SHOW. FINAL FINISH AND CHARACTER IS DETERMINED BY THE ART DIRECTOR.
- REFER TO MODEL AND ILLUSTRATIONS FOR GENERAL ART DIRECTION AND INTENT (CHARACTER AND THEMING).
- REFER TO FACILITY DRAWINGS FOR CURRENT STRUCTURAL AND ARCHITECTURAL INFORMATION.

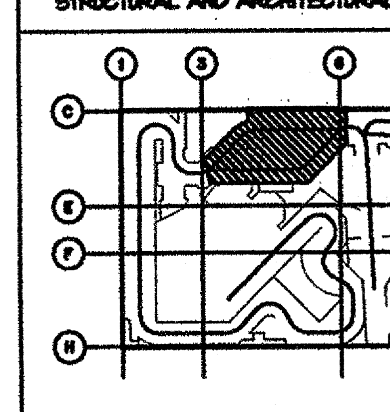

KEY PLAN: LOWER LEVEL
SCALE: NONE

NORTH

1	12/10/93	FACILITY COMPLETION PACKAGE
	9/14/93	95% RELEASE FOR PRODUCTION
REV	DATE	DESCRIPTION OF REVISIONS

KEY PERSONS AND APPROVALS
PROJECT MANAGER: DAVID TODD
FACILITY DESIGN MANAGER: VAL USLE
PROJECT SHOW PRODUCER: SUSAN BONDS
PROJECT SHOW SET DESIGNER: DAVID EDMINSTER
DATE: 12/09/93

Walt Disney Imagineering

PROJECT DESIGNED FOR: Disneyland® ANAHEIM, CALIFORNIA

PROJECT AREA: ADVENTURELAND
UNIT NAME: INDIANA JONES EXPEDITIONS
W.B.S. NO.:
SHEET TITLE: SCENE 0: FLOOR PLAN LOAD/UNLOAD
PHASE: CD
PROJECT CODE NUMBER:
DRAWING NO.: D-0-01
REVISION NO.: △

NAME: P:\SHARED\INDY\AF\DD\WF\SC0\D-0-01.DWG DATE: FEB 24, 1994 TIME: 3:35 PM